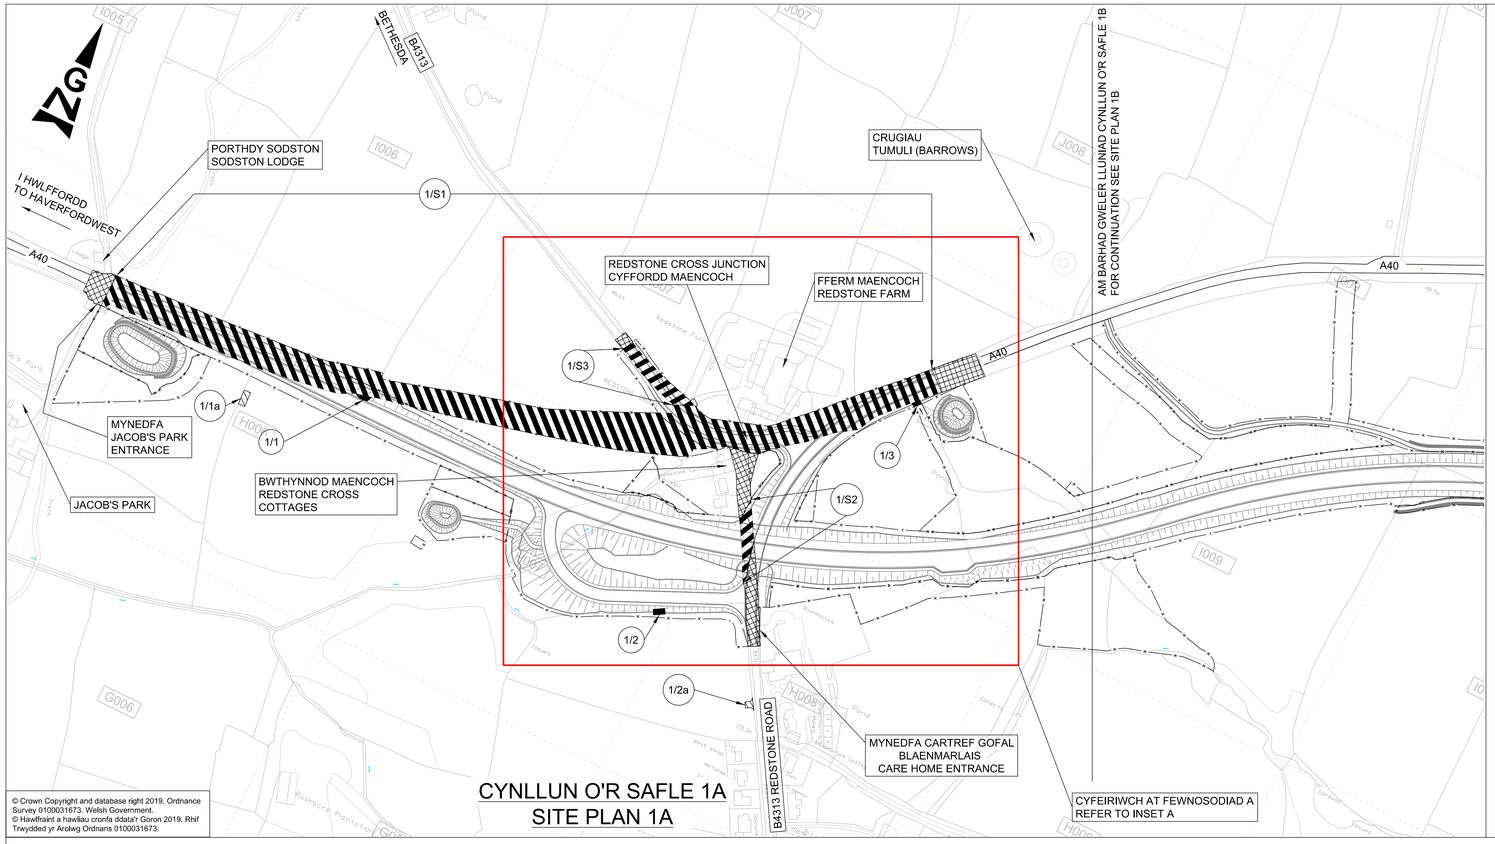

© Crown Copyright and database right 2019. Ordnance Survey 0100031673. Welsh Government.
© Hawlfraint a hawliau cronfa ddata'r Goron 2019. Rhif Trwydded yr Arolwg Ordnans 0100031673.

CYNLLUN O'R SAFLE 1A
SITE PLAN 1A

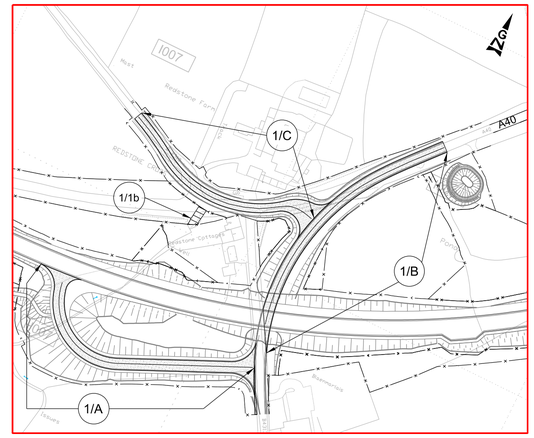

MEWNOSODIAD A | INSET A

GRADDFA / SCALE 1:2500
0 50 100
METRAU / METRES

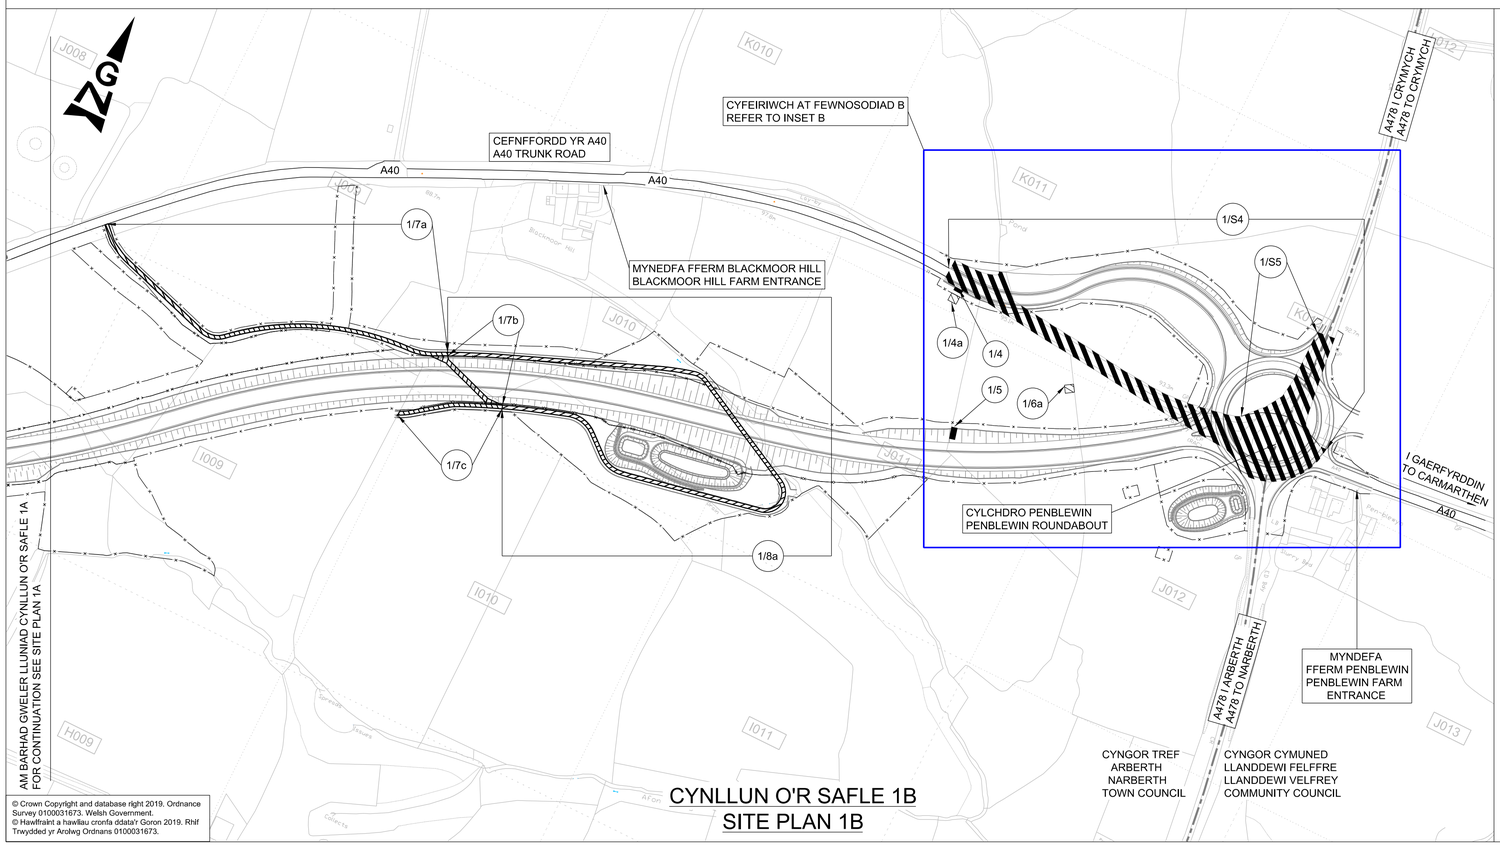

© Crown Copyright and database right 2019. Ordnance Survey 0100031673. Welsh Government.
© Hawlfraint a hawliau cronfa ddata'r Goron 2019. Rhif Trwydded yr Arolwg Ordnans 0100031673.

CYNLLUN O'R SAFLE 1B
SITE PLAN 1B

CYNGOR TREF
ARBERTH
NARBERTH
TOWN COUNCIL

CYNGOR CYMUNED
LLANDDEWI FELFFRE
LLANDDEWI VELFREY
COMMUNITY COUNCIL

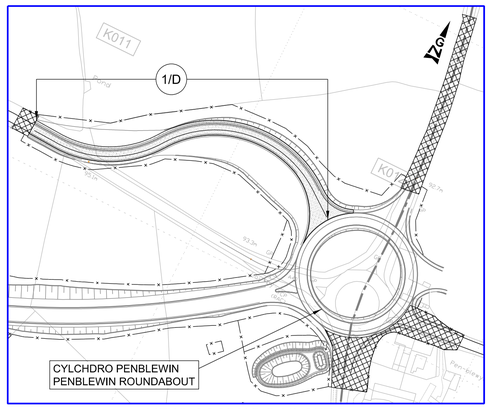

MEWNOSODIAD B | INSET B

GRADDFA / SCALE 1:2500
0 50 100
METRAU / METRES

CYNLLUN O'R LLEOLIAD
LOCATION PLAN

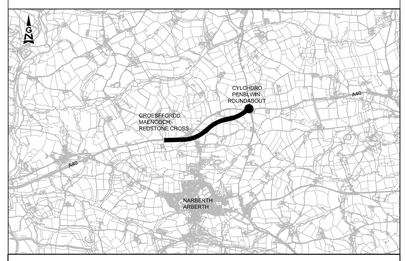

NODIADAU ER GWYBODAETH:
NOTES FOR INFORMATION:

- FFIN CYNGOR TREF A CHYMUNED / TOWN AND COMMUNITY COUNCIL BOUNDARY
- FFIN Y GEFNFFORDD NEWYDD / NEW TRUNK ROAD BOUNDARY
- FFORDD GYHOEDDUS / PUBLIC RIGHT OF WAY
- C001 — RHIFAU TIR CAEEDIG PENODOL I'R CYNLLUN / ENCLOSURE NUMBERS SPECIFIC TO THE SCHEME
- FFIN SIROL / COUNTY BOUNDARY

LLWYBR Y GEFNFFORDD NEWYDD:
ROUTE OF NEW TRUNK ROAD:

LLWYBR Y GEFNFFORDD NEWYDD AR ARGLAWDD / ROUTE OF NEW TRUNK ROAD ON EMBANKMENT

LLWYBR Y GEFNFFORDD NEWYDD MEWN CLODDIAD / ROUTE OF NEW TRUNK ROAD IN CUTTING

ALLWEDD:
KEY:

- A40 — Y GEFNFFORDD PRESENNOL / EXISTING TRUNK ROADS
- PRIFFORDD NEWYDD / NEW HIGHWAY
- PRIFFORDD I'W GWELLA / HIGHWAY TO BE IMPROVED
- PRIFFORDD I'W CHAU / HIGHWAY TO BE STOPPED UP
- MYNEDFA BREIFAT NEWYDD / NEW PRIVATE MEANS OF ACCESS
- MYNEDFA BREIFAT I'W CHAU / PRIVATE MEANS OF ACCESS TO BE STOPPED UP

GRADDFA / SCALE 1:2500
0 50 100 150 200
METRAU / METRES

GORCHYMYN CEFNFFORDD LLUNDAIN I ABERGWAUN (YR A40) (GWELLIANNAU PENBLEWIN I REDSTONE CROSS) (FFYRDD YMYL) 202-

THE LONDON TO FISHGUARD TRUNK ROAD (A40) (PENBLEWIN TO REDSTONE CROSS IMPROVEMENT) (SIDE ROADS) ORDER 202-

SITE PLAN
CYNLLUN O'R SAFLE

P05	A40PRC ARP LSI SWI DR ZL 0004