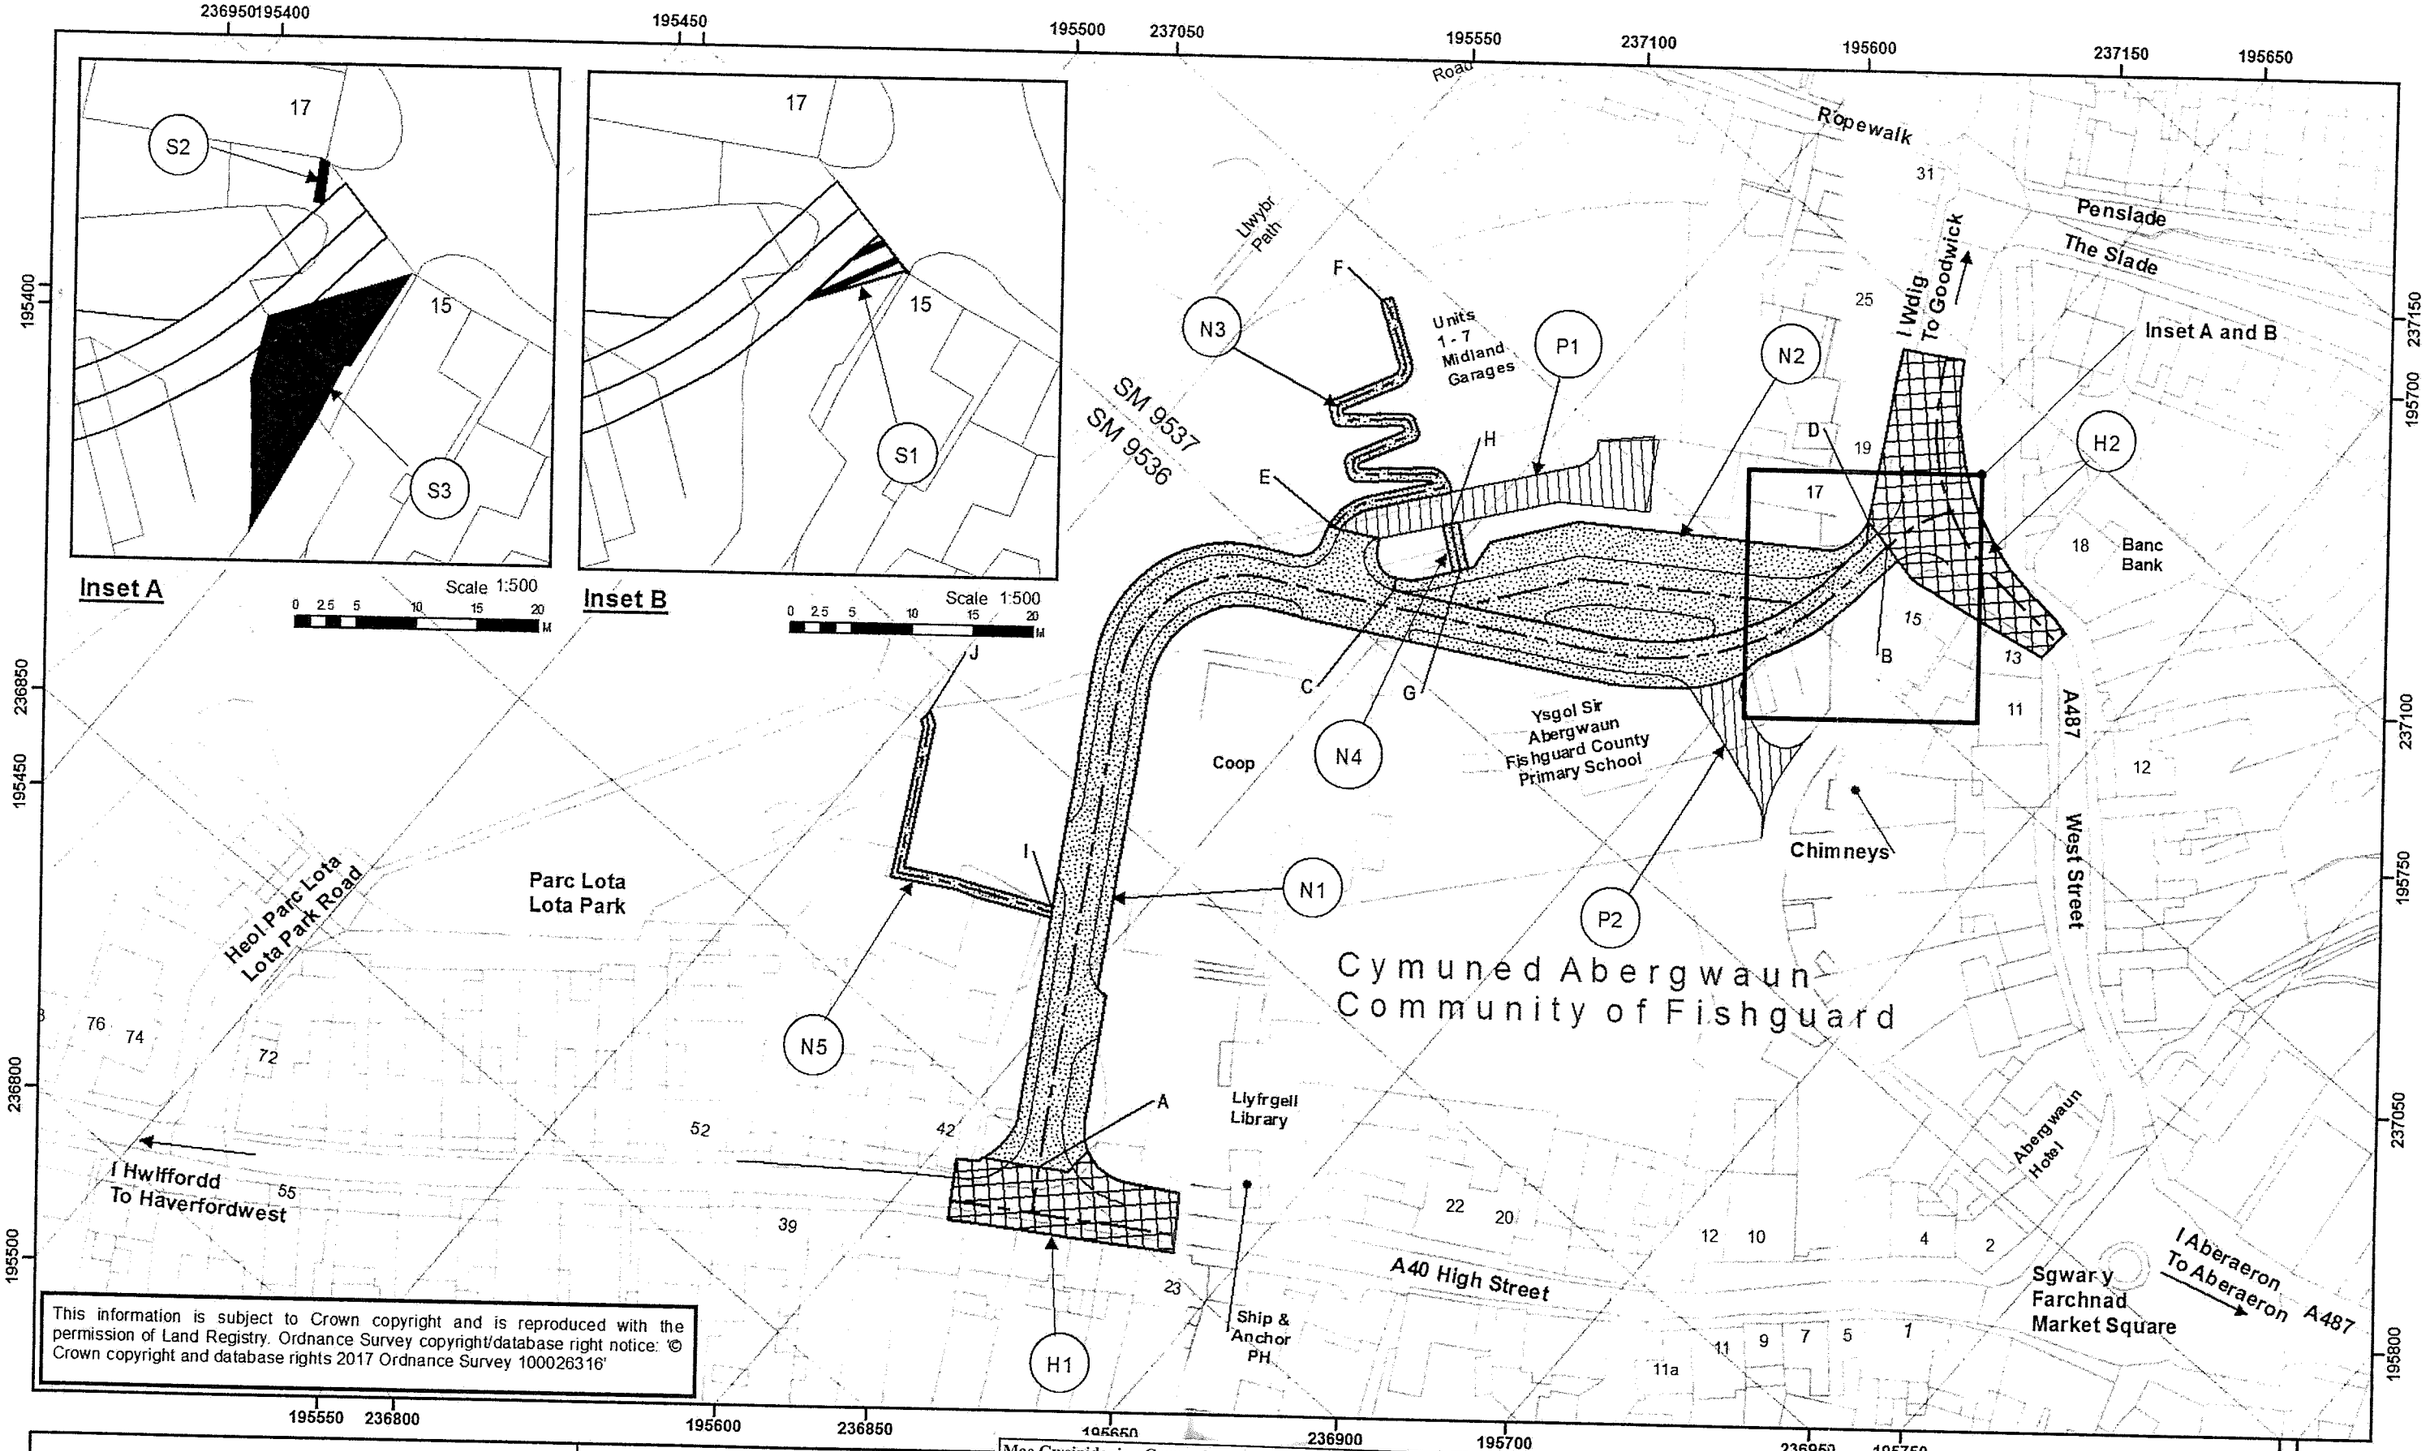

This information is subject to Crown copyright and is reproduced with the permission of Land Registry. Ordnance Survey copyright/database right notice: '© Crown copyright and database rights 2017 Ordnance Survey 100026316'

Legend

- Priffordd i'w Gwella — Highway to be improved
- Priffordd i'w Chau — Highway to be stopped up
- Llwybr y Briffordd Newydd — Route of New Highway
- Llwybr y Fynedfa Breifat Newydd — Route of new private access
- Mynedfa Breifat i'w Chau — Private means of access to be stopped up

0 5 10 20 30 40 50 M

Mae Gweinidogion Cymru drwy hyn yn ardystio mai dyma'r plan y cyfeirir ato yng Ngorchymyn Cau Priffyrdd (Ffordd Gyswllt Chimneys, Abergwaun, Sir Benfro) 2018

The Welsh Ministers Hereby Certify That This Is The Plan Referred To In The Stopping Up of Highways (Chimneys Link, Fishguard, Pembrokeshire) Order 2018

Dyddiedig/Dated: 18 Mehefin / June 2018

Richard Morgan
Pennaeth Rheoli Asedau a Safonau / Head of Planning, Asset Management and Standards
Llywodraeth Cymru /Welsh Government

SITE PLAN

Title: Map Referred to in THE STOPPING UP OF HIGHWAYS (CHIMNEYS LINK, FISHGUARD, PEMBROKESHIRE) ORDER 201_

Scale	Design:	Drawn:	Checked:	Authorised:
1:1,000	A.J.	C.B	C.K	D.B
Orginal Size	**Date:**	**Date:**	**Date:**	**Date:**
A3	03/01/2018	03/01/2018	03/01/2018	03/01/2018

Reference: **PCC-501-ATK-HGN-SWWREC-DR-D-0026**

Revision: **0.0**