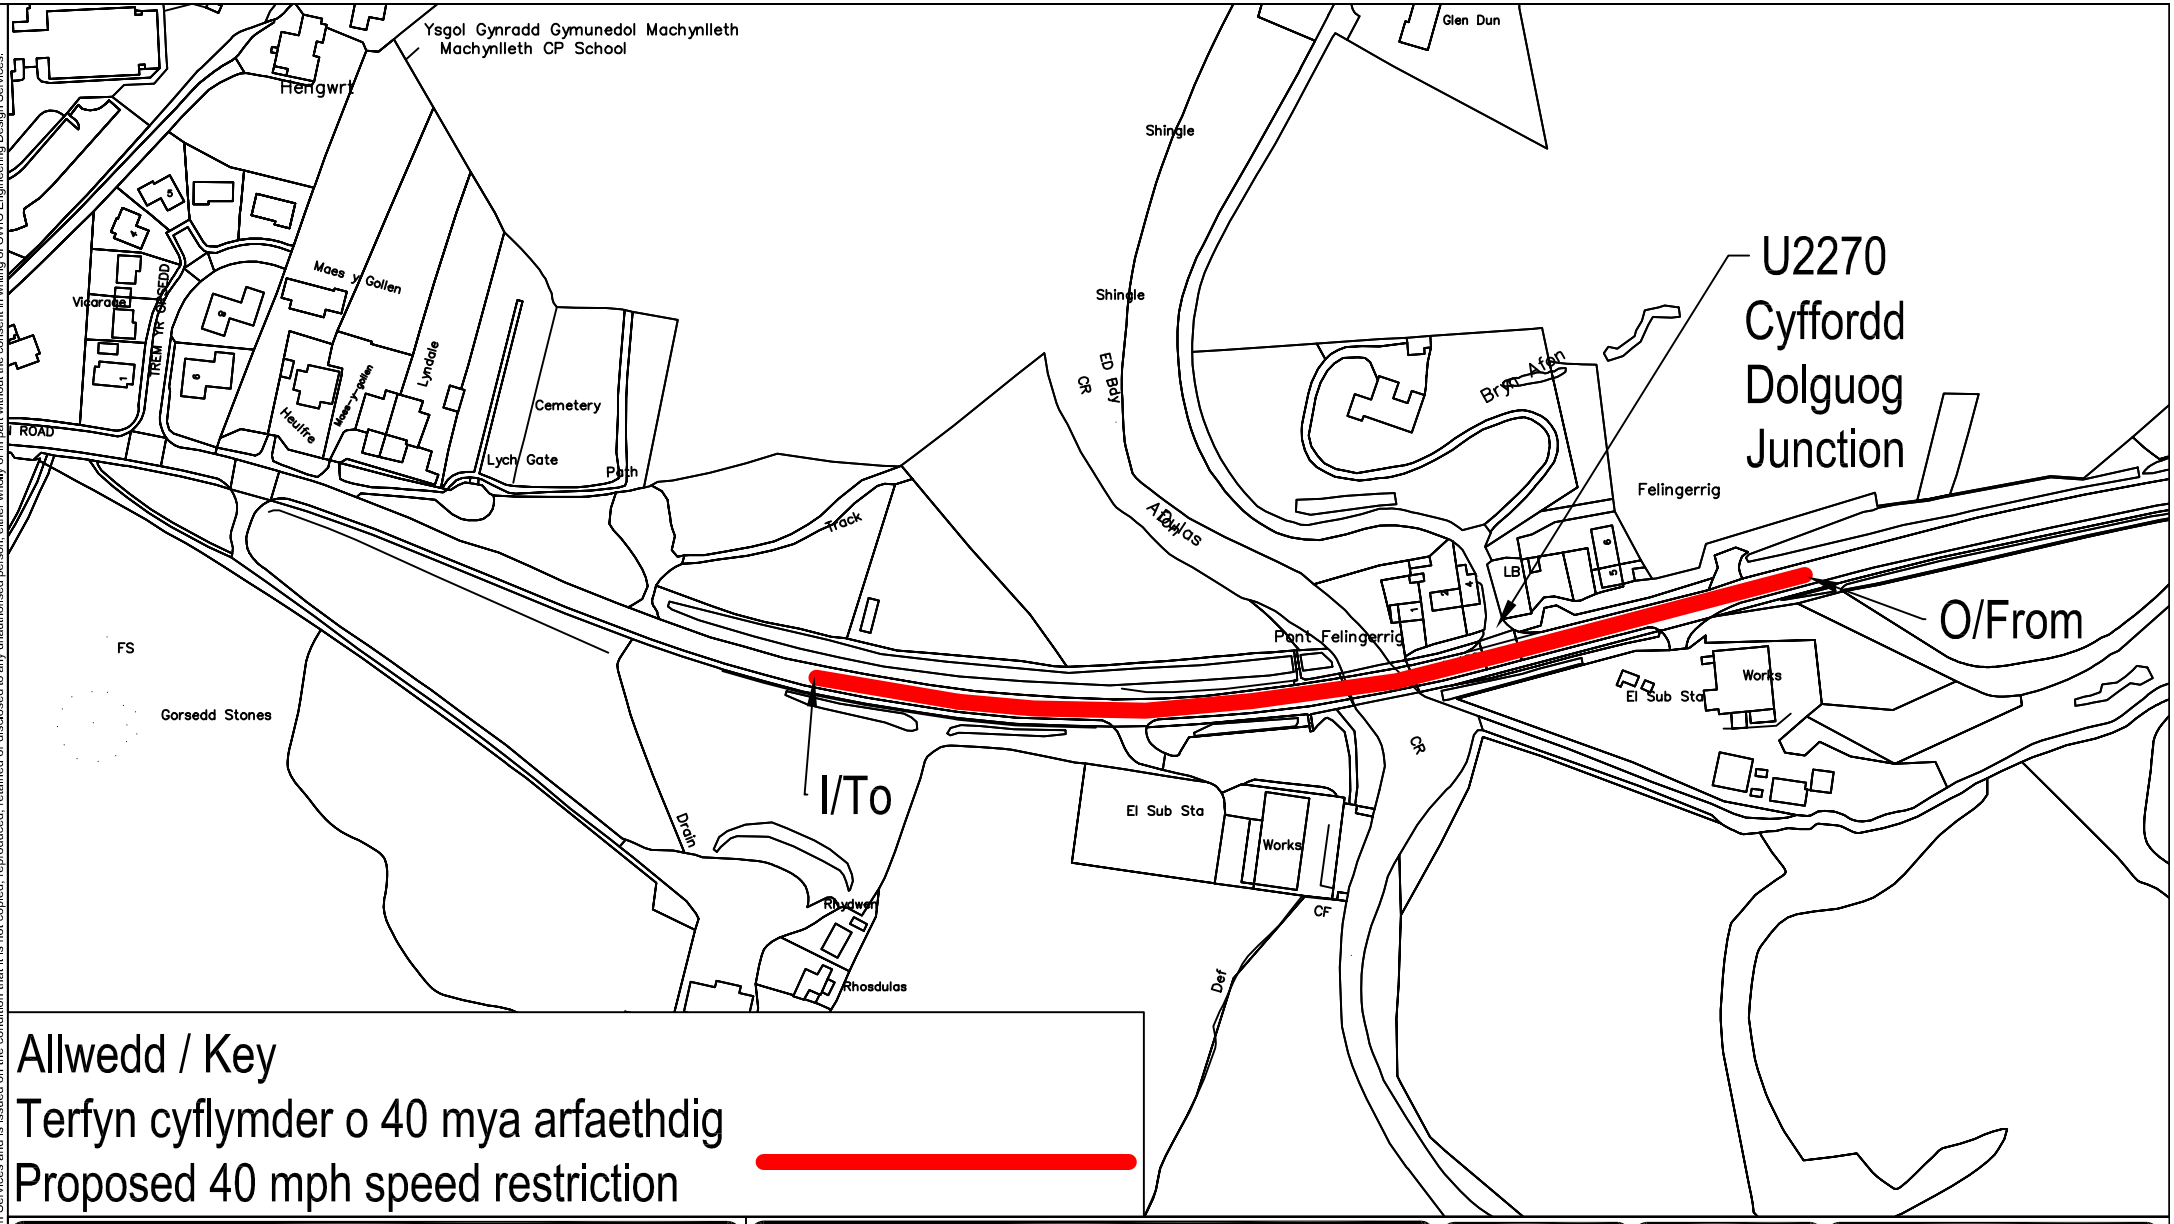

Allwedd / Key

Terfyn cyflymder o 40 mya arfaethdig

Proposed 40 mph speed restriction

Engineering Design Services

CSCC•CWIC

EDS West Manager : Steve Hallows CEng MICE
01545 572513 hpw@ceredigion.gov.uk
West: Penmorfa, Aberaeron, Ceredigion, SA46 0PA

EDS East Manager : Gareth Price CEng CEnv MICE
0845 607 6060 tls.helpdesk@powys.gov.uk
North: Kirkhamsfield Depot, Pool Road, Newtown, Powys, SY16 3AF
Mid: County Hall, Spa Road East, Llandrindod Wells, Powys, LD1 5LG
South: Neuadd Brycheiniog, Cambrian Way, Brecon, Powys, LD3 7HR

Project
A489 Cyffordd Dolguog Junction
Cyfyngiad Traffig Parhaol
Permanent Traffic Restriction

Drawing Title
Terfyn Cyflymder 40mya / 40mph Speed Limit

By	Checked	Scale at A4
NL	RG	1:2500

Date: May 2019

Project Number	Drawing Number	Revision
2838	PTRO/001	--

Drawing Filename : - Dolguog Jct_recover.dwg
Last saved : - 08/05/2019

CWIC is the Central Wales Infrastucture Collaboration project between Powys County Council and Ceredigion County Council and all copyrights are vested in each respective Authority.
This drawing is the property of CWIC Engineering Design Services and is issued on the condition that it is not copied, reproduced, retained or disclosed to any unauthorised person, either wholly or in part without the consent in writing of CWIC Engineering Design Services.

© Hawlfraint y Goron a hawliau cronfa ddata 2018 Arolwg Ordnans 100024419 (Cyngor Sir Ceredigion) & 100025371 (Cyngor Sir Powys)
© Crown copyright and database rights 2018 Ordnance Survey 100024419 (Ceredigion County Council) & 100025371 (Powys County Council)

This drawing should not be scaled. All dimensions are in millimetres unless otherwise stated